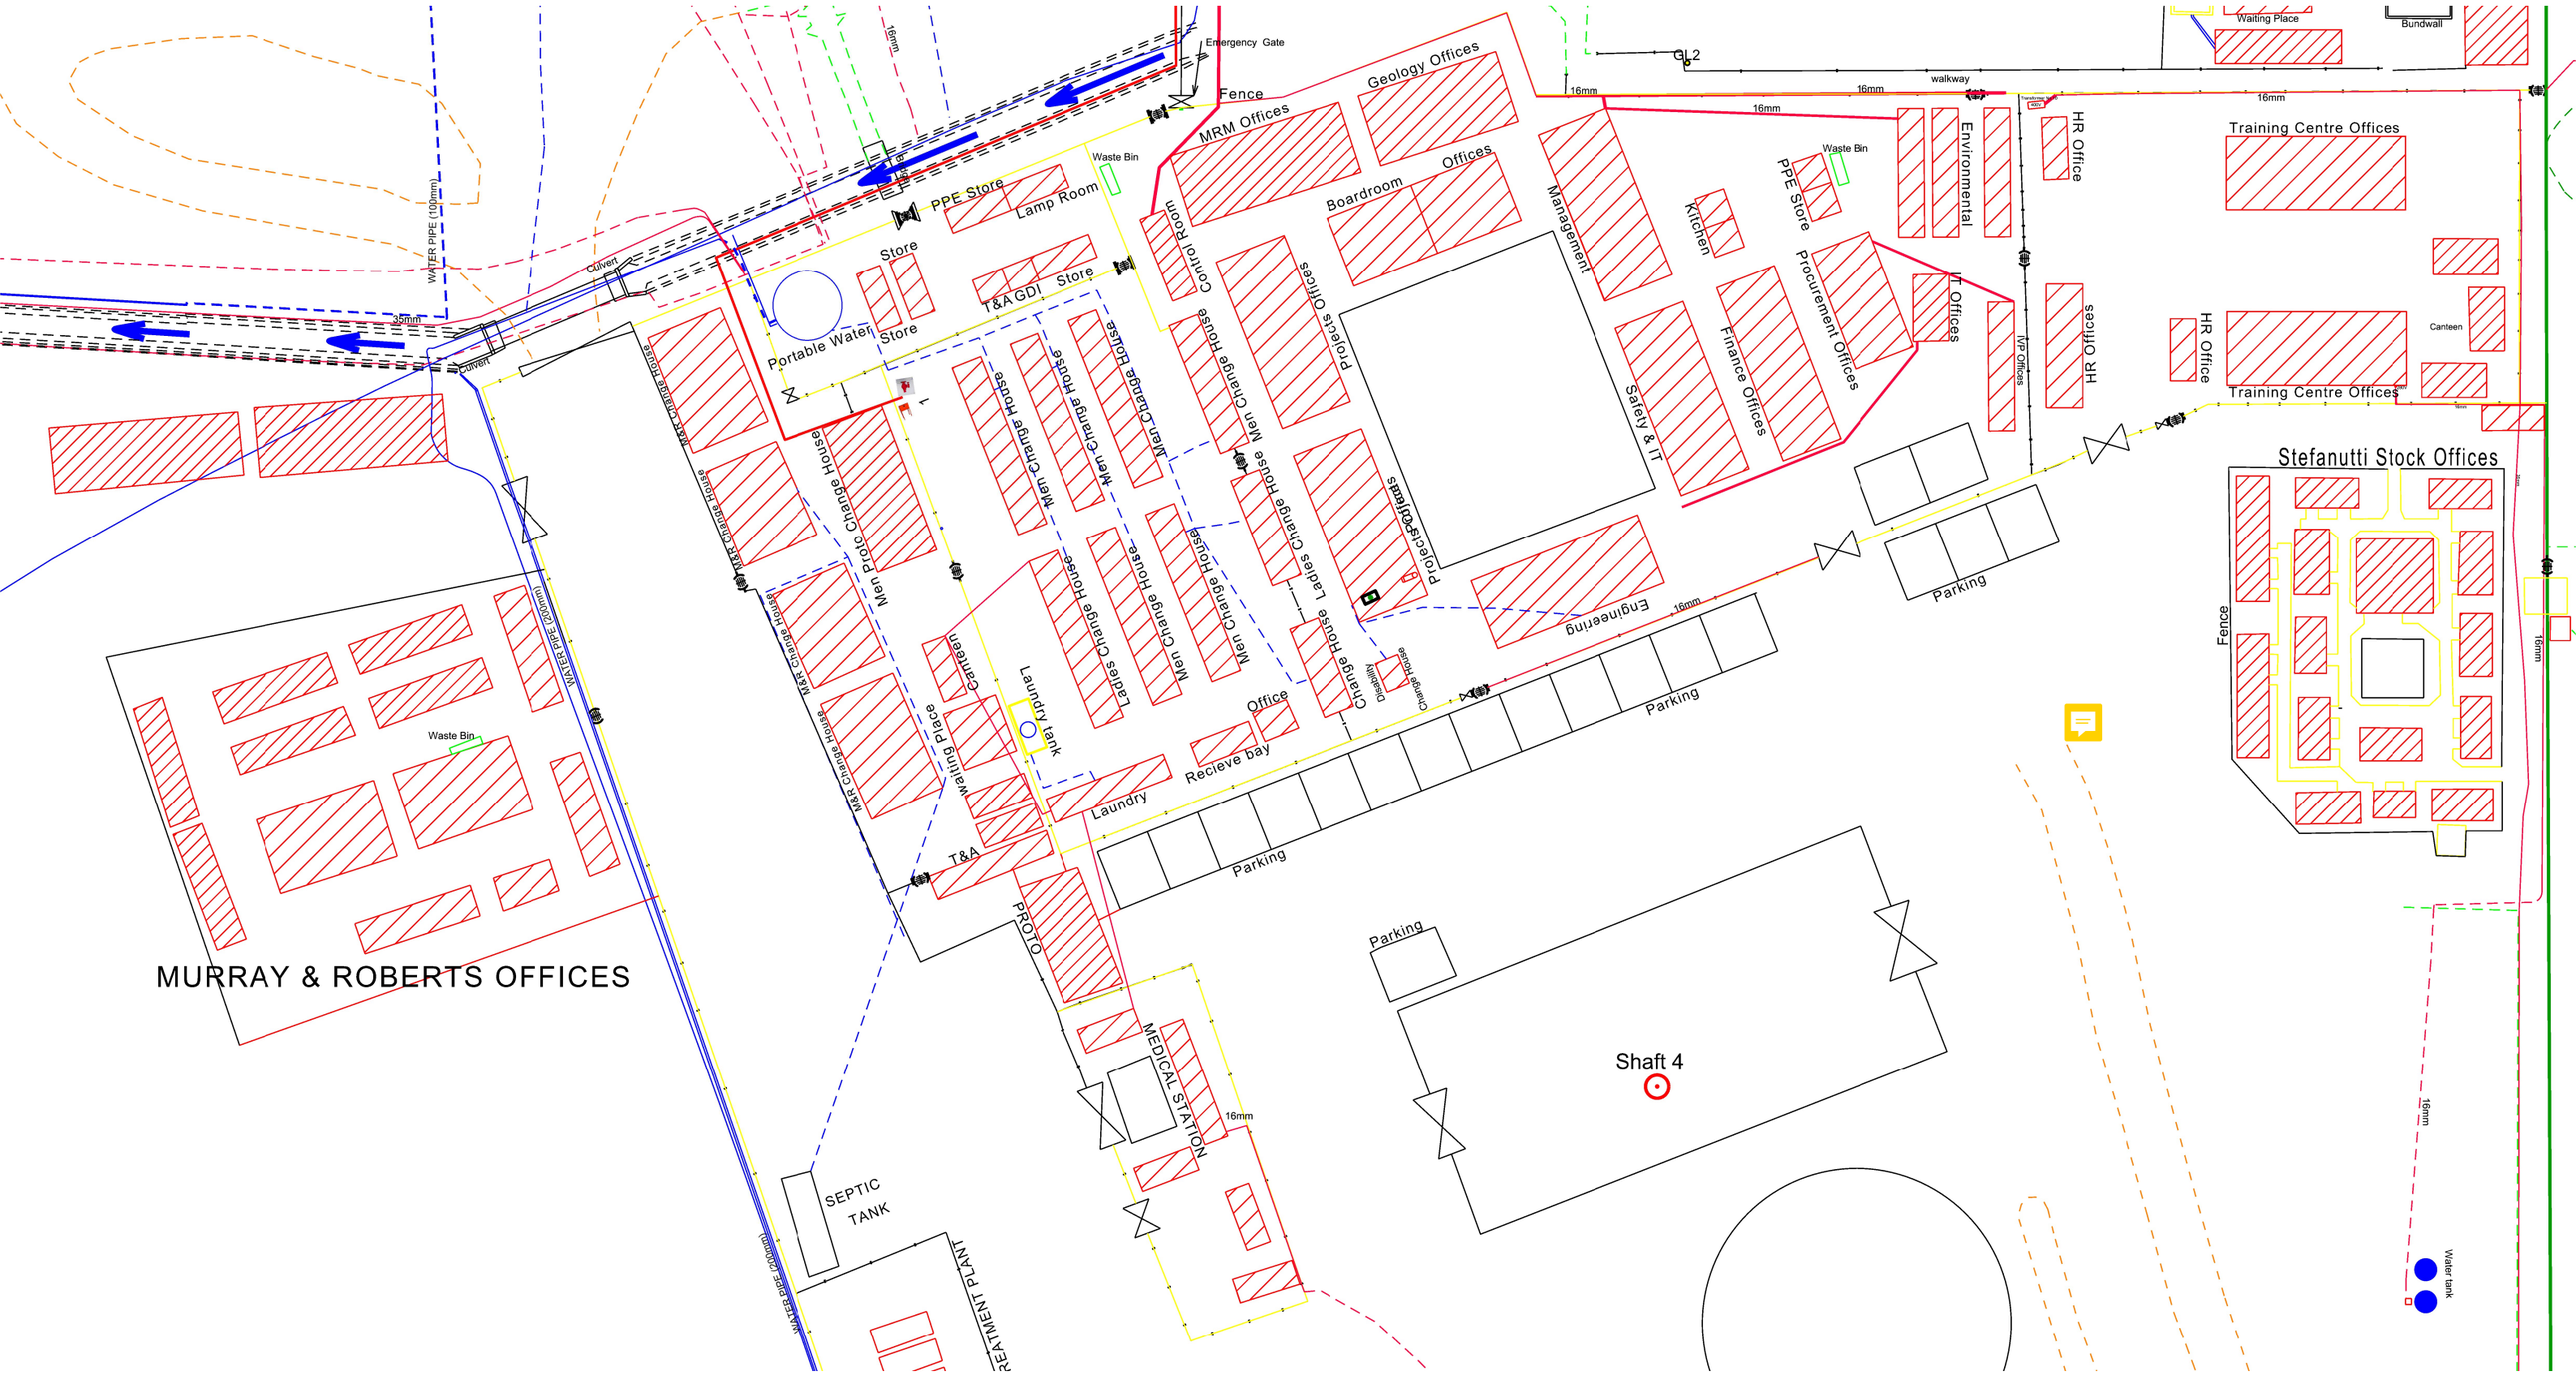
Emergency Gate
Fence
16mm
WATER PIPE (100mm)
35mm
Culvert
Culvert
Waste Bin
PPE Store
Lamp Room
Store
Store
Portable Water
T&A
GDI Store
MRM Offices
Geology Offices
Boardroom
Offices
Control Room
Projects Offices
Main Change House
Main Change House
Main Change House
Main Change House
Main Change House
Main Change House
Ladies Change House
Ladies Change House
Change House
Projects
Ladies Change House
Change House
Disability
Change House
Main Change House
Canteen
Laundry tank
Washing Place
Office
Recieve bay
Laundry
T&A
PROTO
Parking
Engineering
Parking
Management
Safety & IT
Finance Offices
Procurement Offices
Kitchen
PPE Store
Waste Bin
IT Offices
Environmental
HR Office
Training Centre Offices
IVP Offices
HR Offices
HR Office
Canteen
Training Centre Offices
Waiting Place
Bundwall
GL2
walkway
Stefanutti Stock Offices
Fence
Parking
Shaft 4
MEDICAL STATION
SEPTIC TANK
TREATMENT PLANT
WATER PIPE (300MM)
Water tank
MURRAY & ROBERTS OFFICES